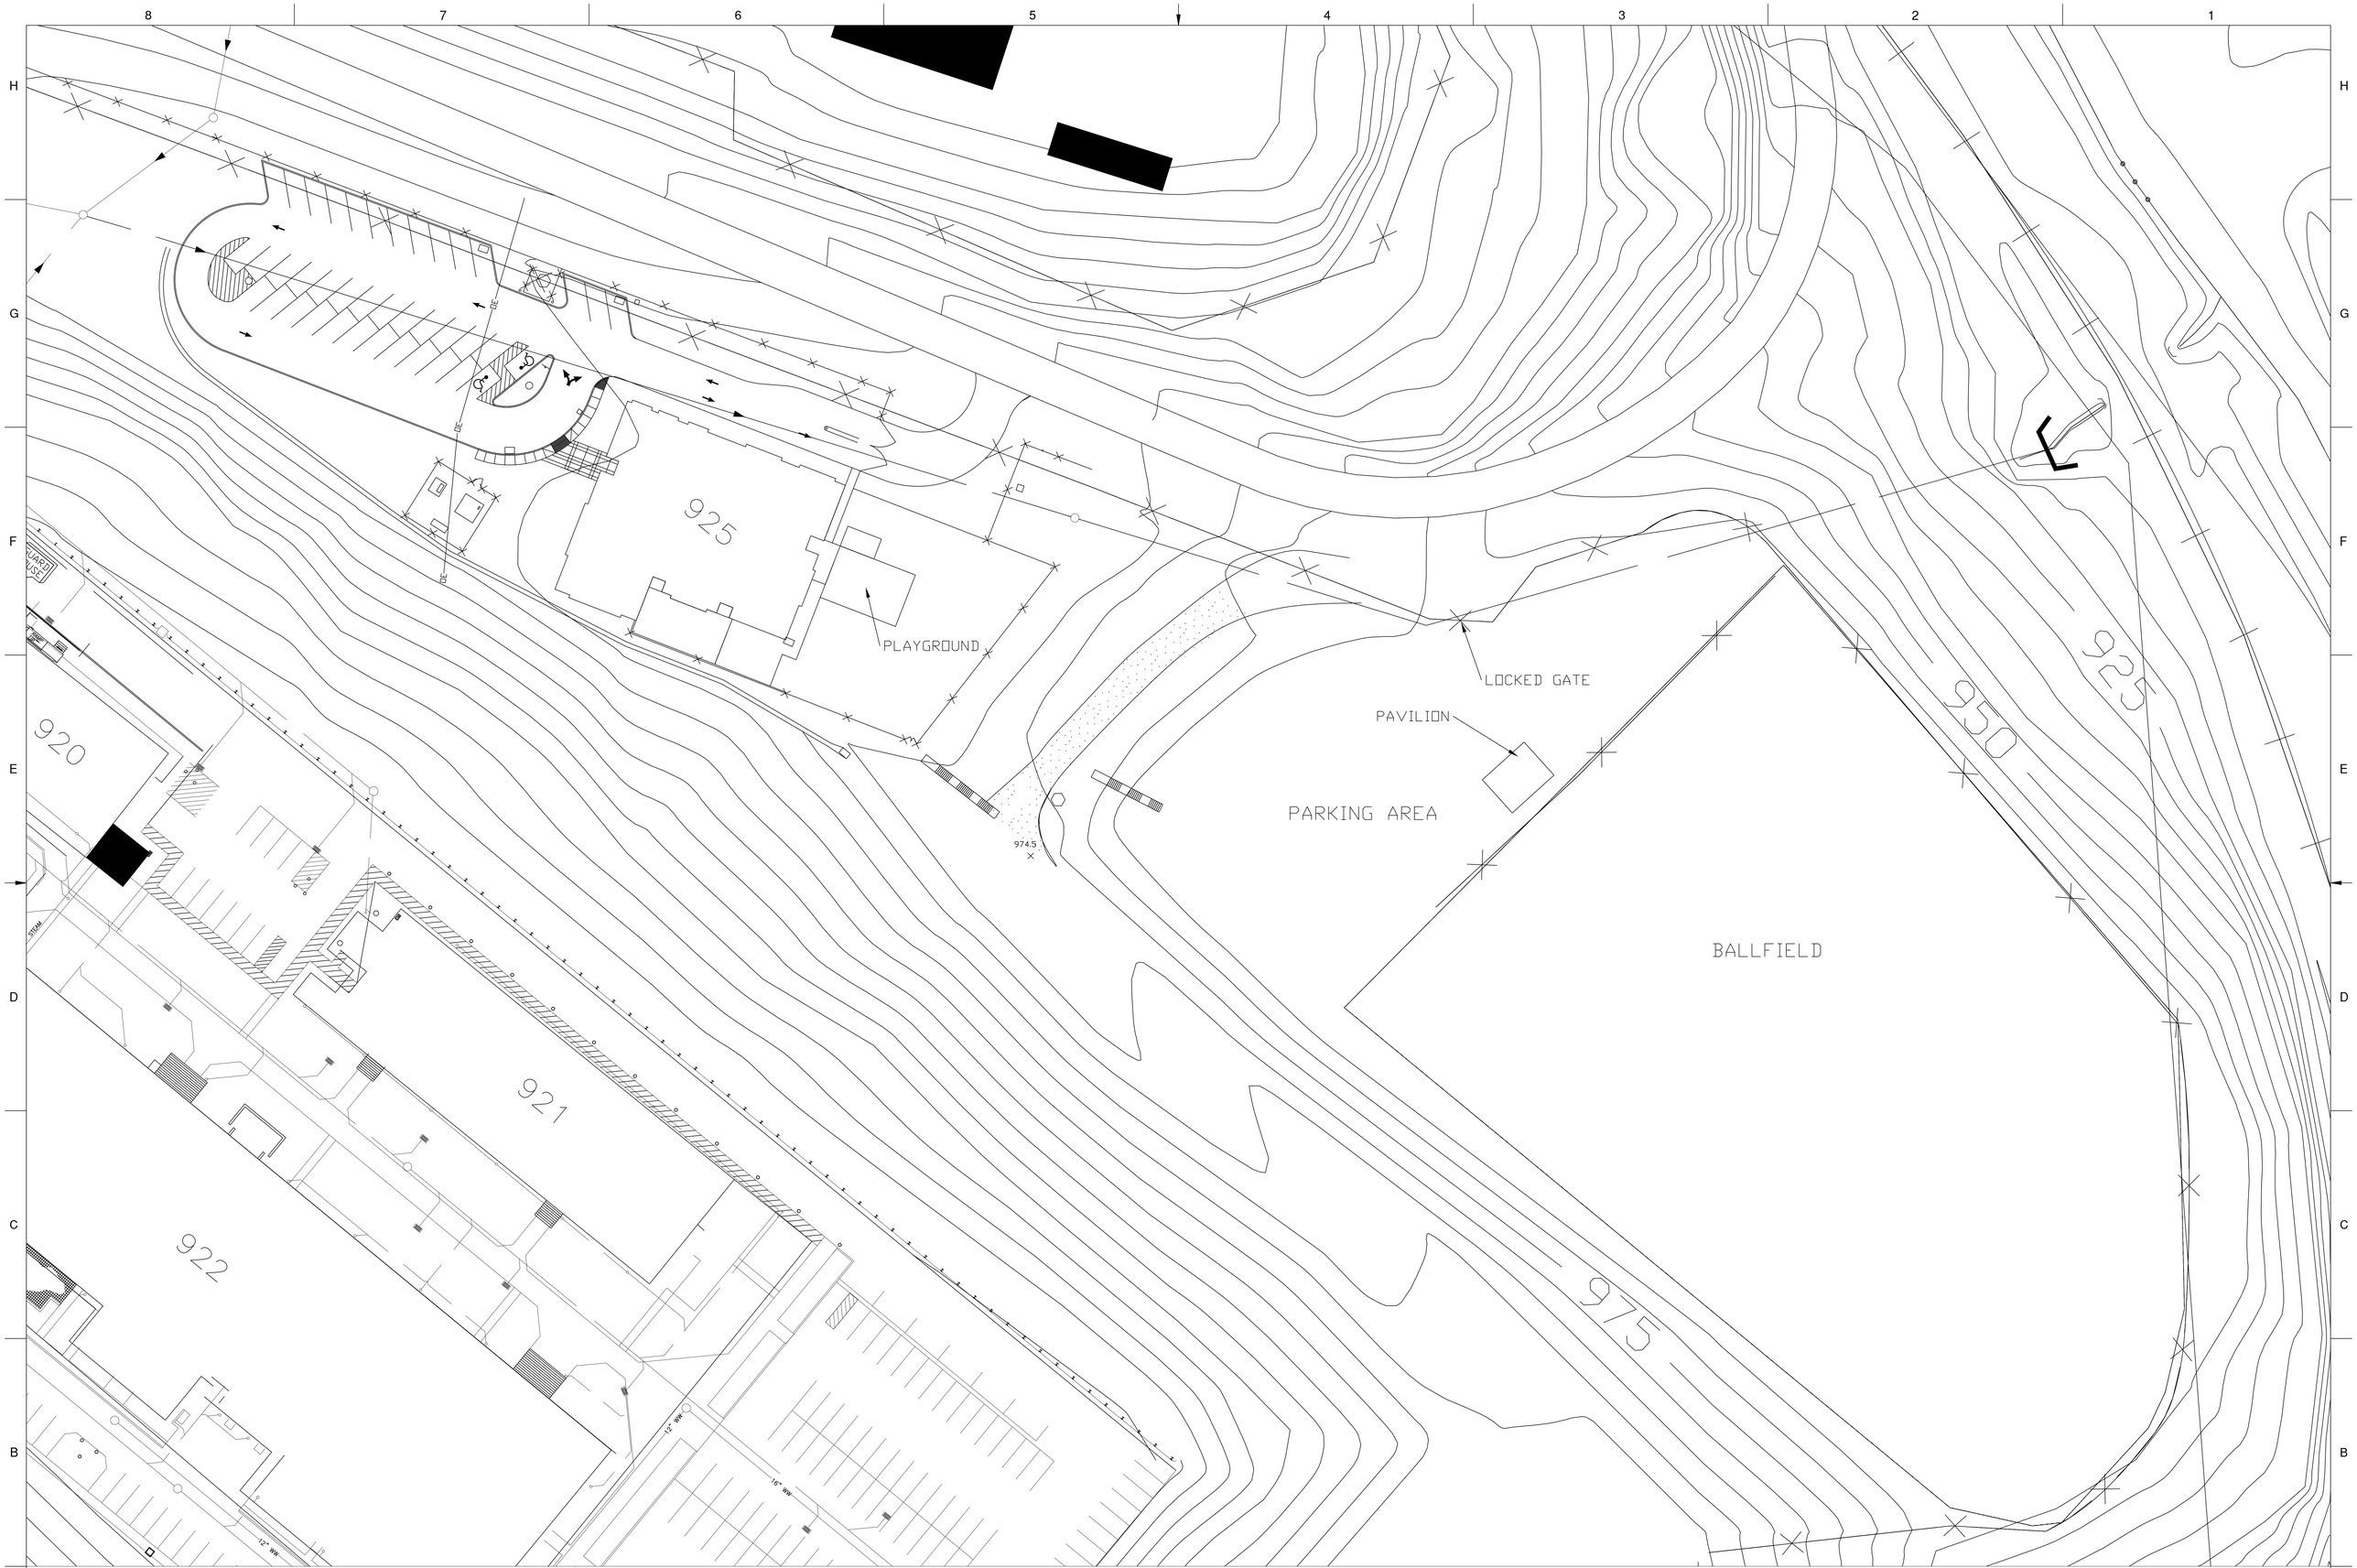

REFERENCE DRAWINGS			
0359-AA-E0013-00	DRAFTER R. PERSICHETTI	DATE 4/4/14	United States Department of Energy NATIONAL ENERGY TECHNOLOGY LABORATORY BRUCETON, PA
	CHECKER J. DARR	DATE 4/4/14	
	DESIGNER R. PERSICHETTI	DATE 4/4/14	
	CONTRACTOR ENG. CHECK J. DARR	DATE 4/4/14	TITLE: NETL PITTSBURGH B-925 DAYCARE CENTER TOPOGRAPHICAL VIEW
	DOE ESH&H	DATE	
	DOE PROJECT ENG.	DATE	
	CONTRACT COR	DATE	SIZE E / DWG. NO. 0359-AA-E0014-00
	OTHER	DATE	SCALE: AS NOTED / DIVISION: SITE OPERATIONS