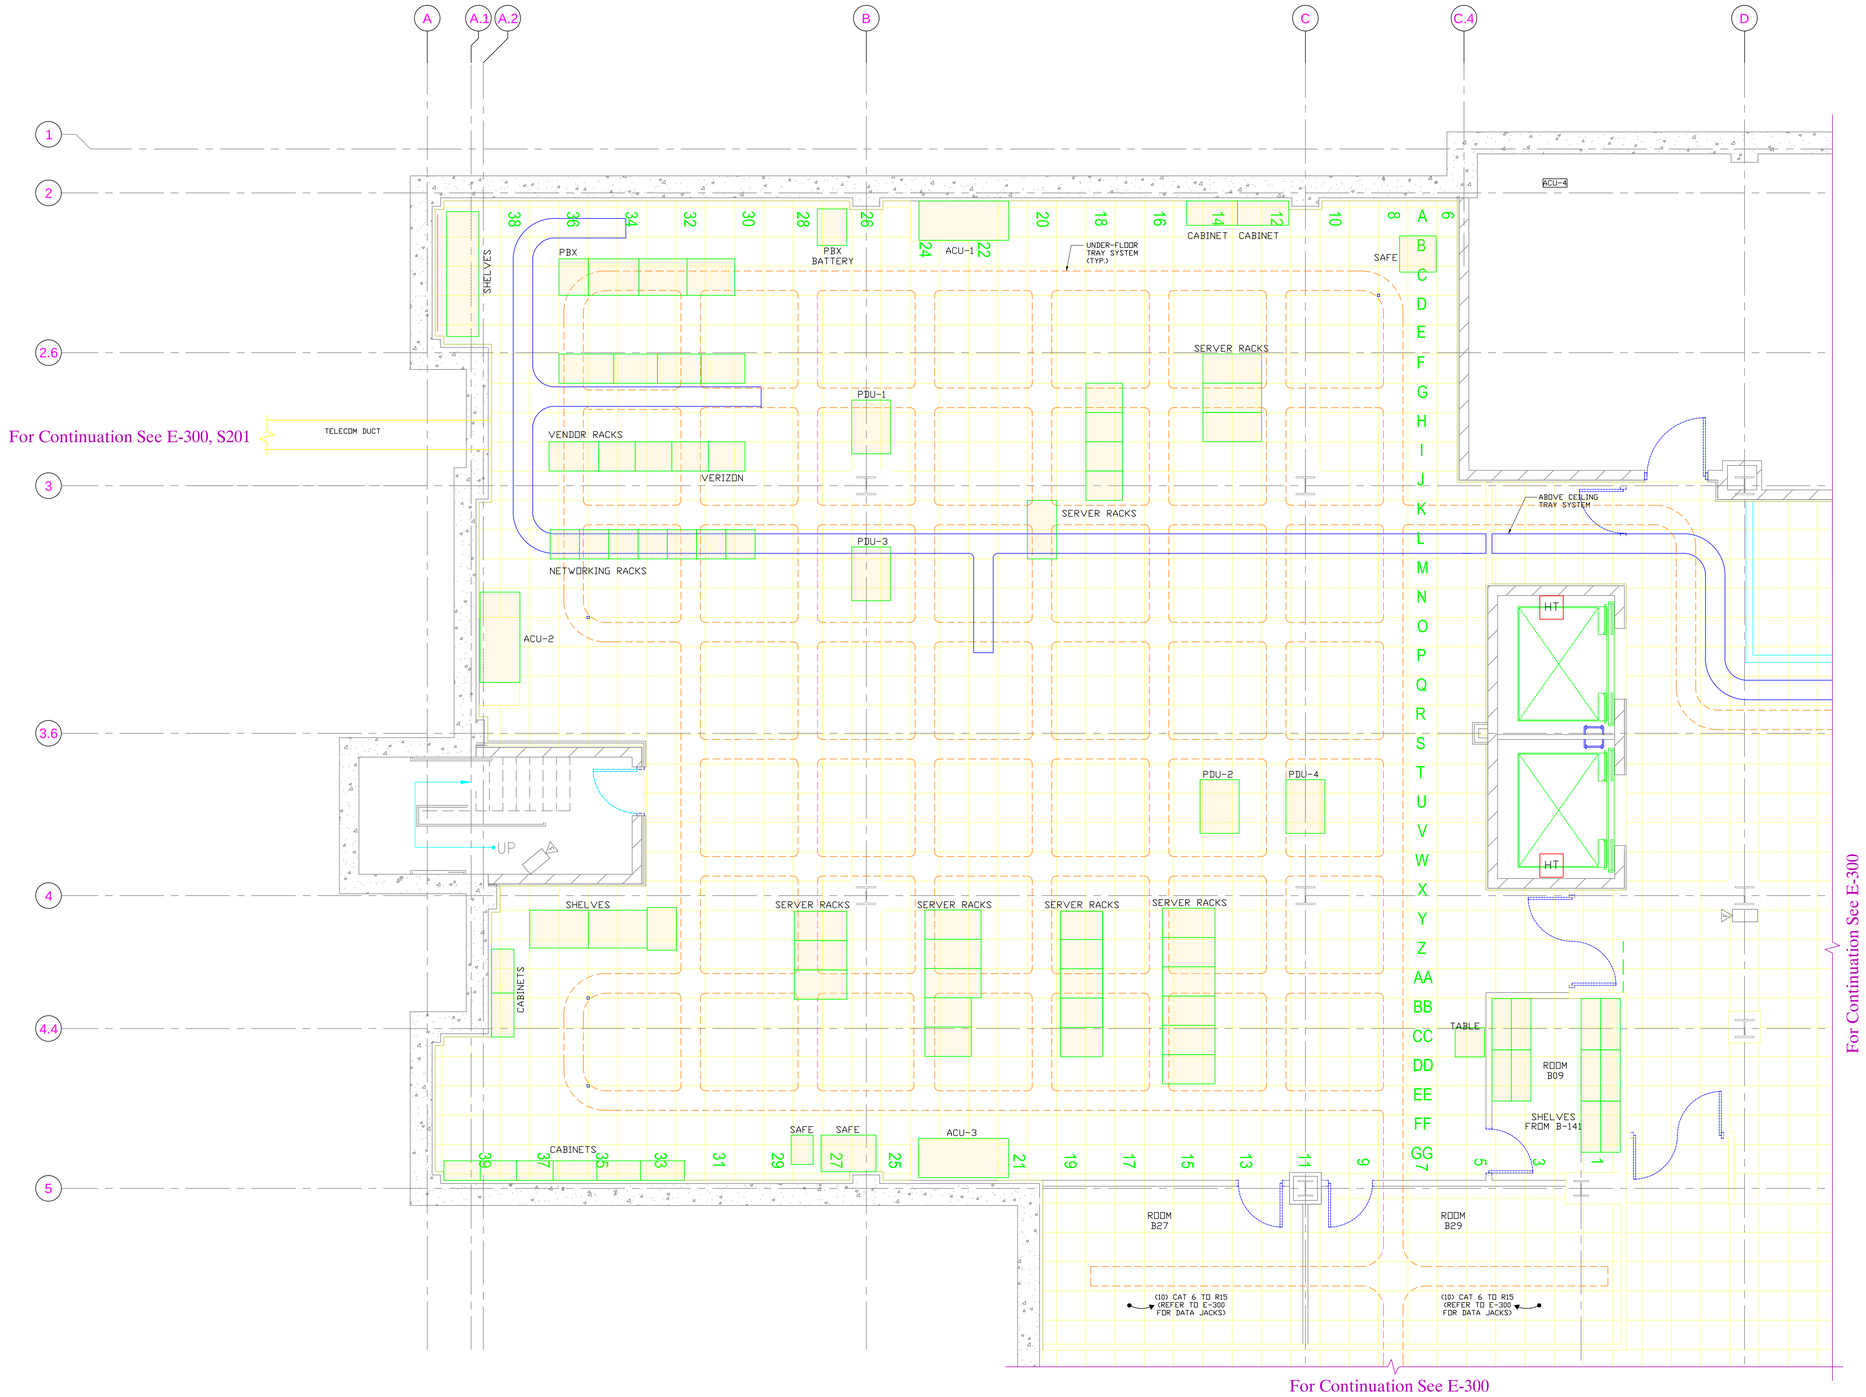

NORTH

COMPUTER ROOM EQUIPMENT PLAN

SCALE: 1/4" = 1'-0"

0 2' 4' 8' 16'

SCALE 1/4" = 1'- 0"

* REDRAWN FROM LOFTUS ENGINEERS E-030102 REV 6

ECN NO / REV	DESCRIPTION
3	GENERAL REVISION 8/15/07
4	GENERAL REVISION MODIFIED KEYNOTES 12/20/07
5	UPDATE NOTE 7, ADDED NOTE 9 & RACK 8 8/21/08
6	UPDATE RACKS AND CUTOUT ACCESSES 1/8/09

REFERENCE DRAWINGS

		DATE
DRAFTER	PJP	3/29/06
CHECKER	RRM	3/29/06
DESIGNER	PJP	3/29/06
RESPONSIBLE PERSON		
ES&H		
DOE		
DISCIPLINE CHK.		
INTERDISP. CHK.		

United States Department of Energy
NATIONAL ENERGY TECHNOLOGY LABORATORY
Morgantown, WV

TITLE: TECHNOLOGY SUPPORT FACILITY
Computer Room Equipment Plan

SIZE E | DWG NO 0765-EE-E0001-00

SCALE 1/4" = 1'-0" | DIVISION: SITE OPERATIONS